PAVING DRIVEWAY DRAWING

BERNALILLO COUNTY
PUBLIC WORKS DIVISION
Permit Section
2400 Broadway SE
Albuquerque, NM 87102
505-848-1500

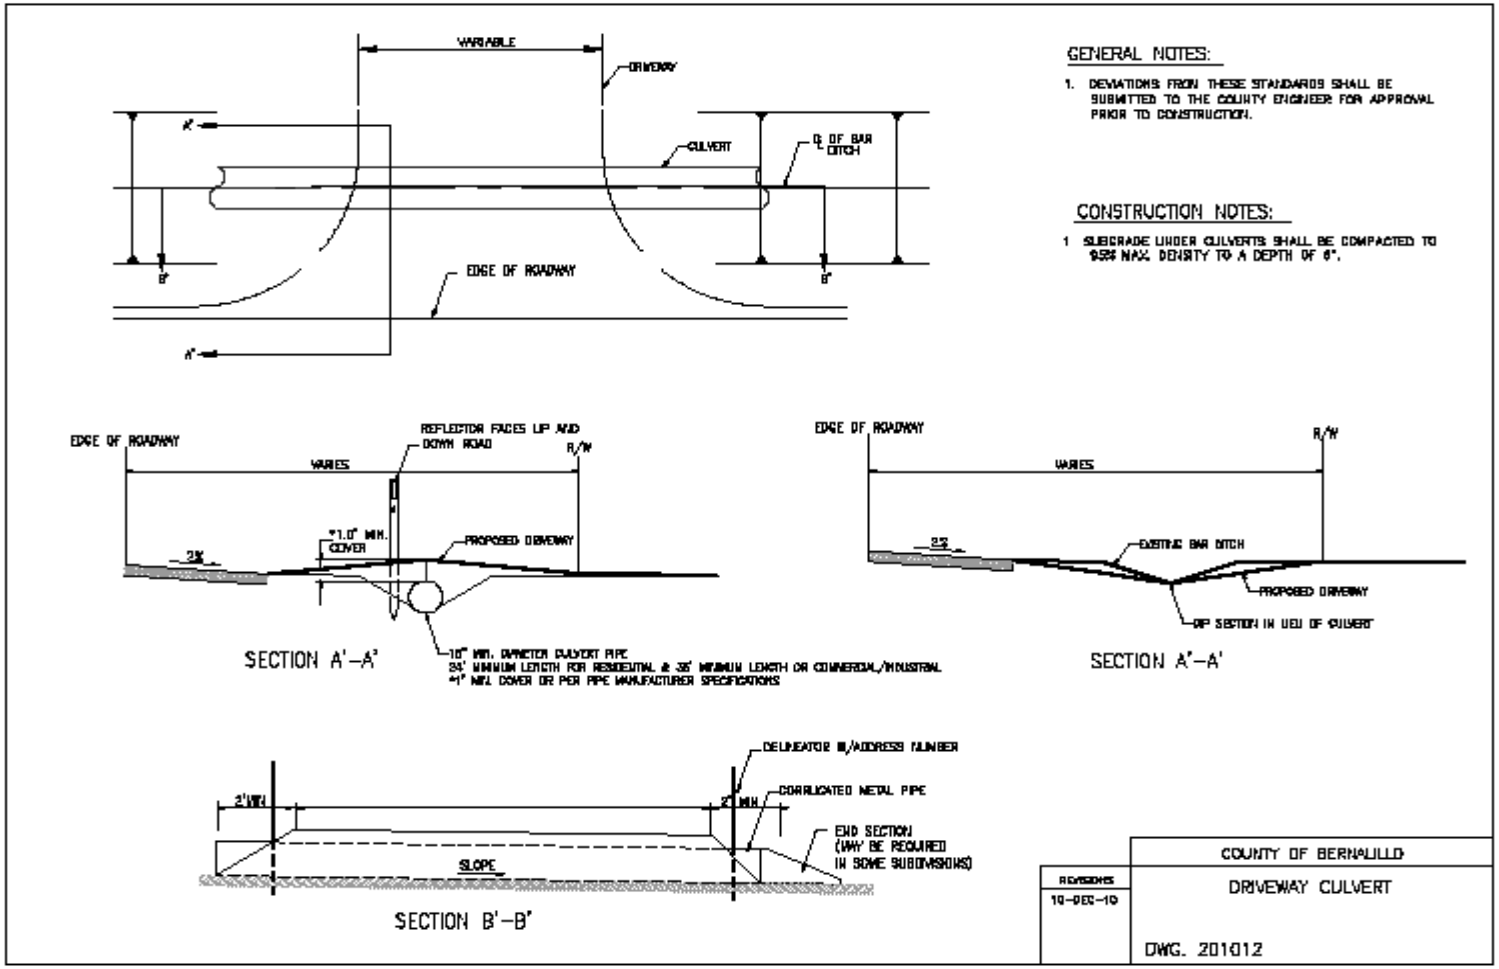

REVISED 1.5.11